ART IN THE PARK LAYOUT PLAN (11X17)
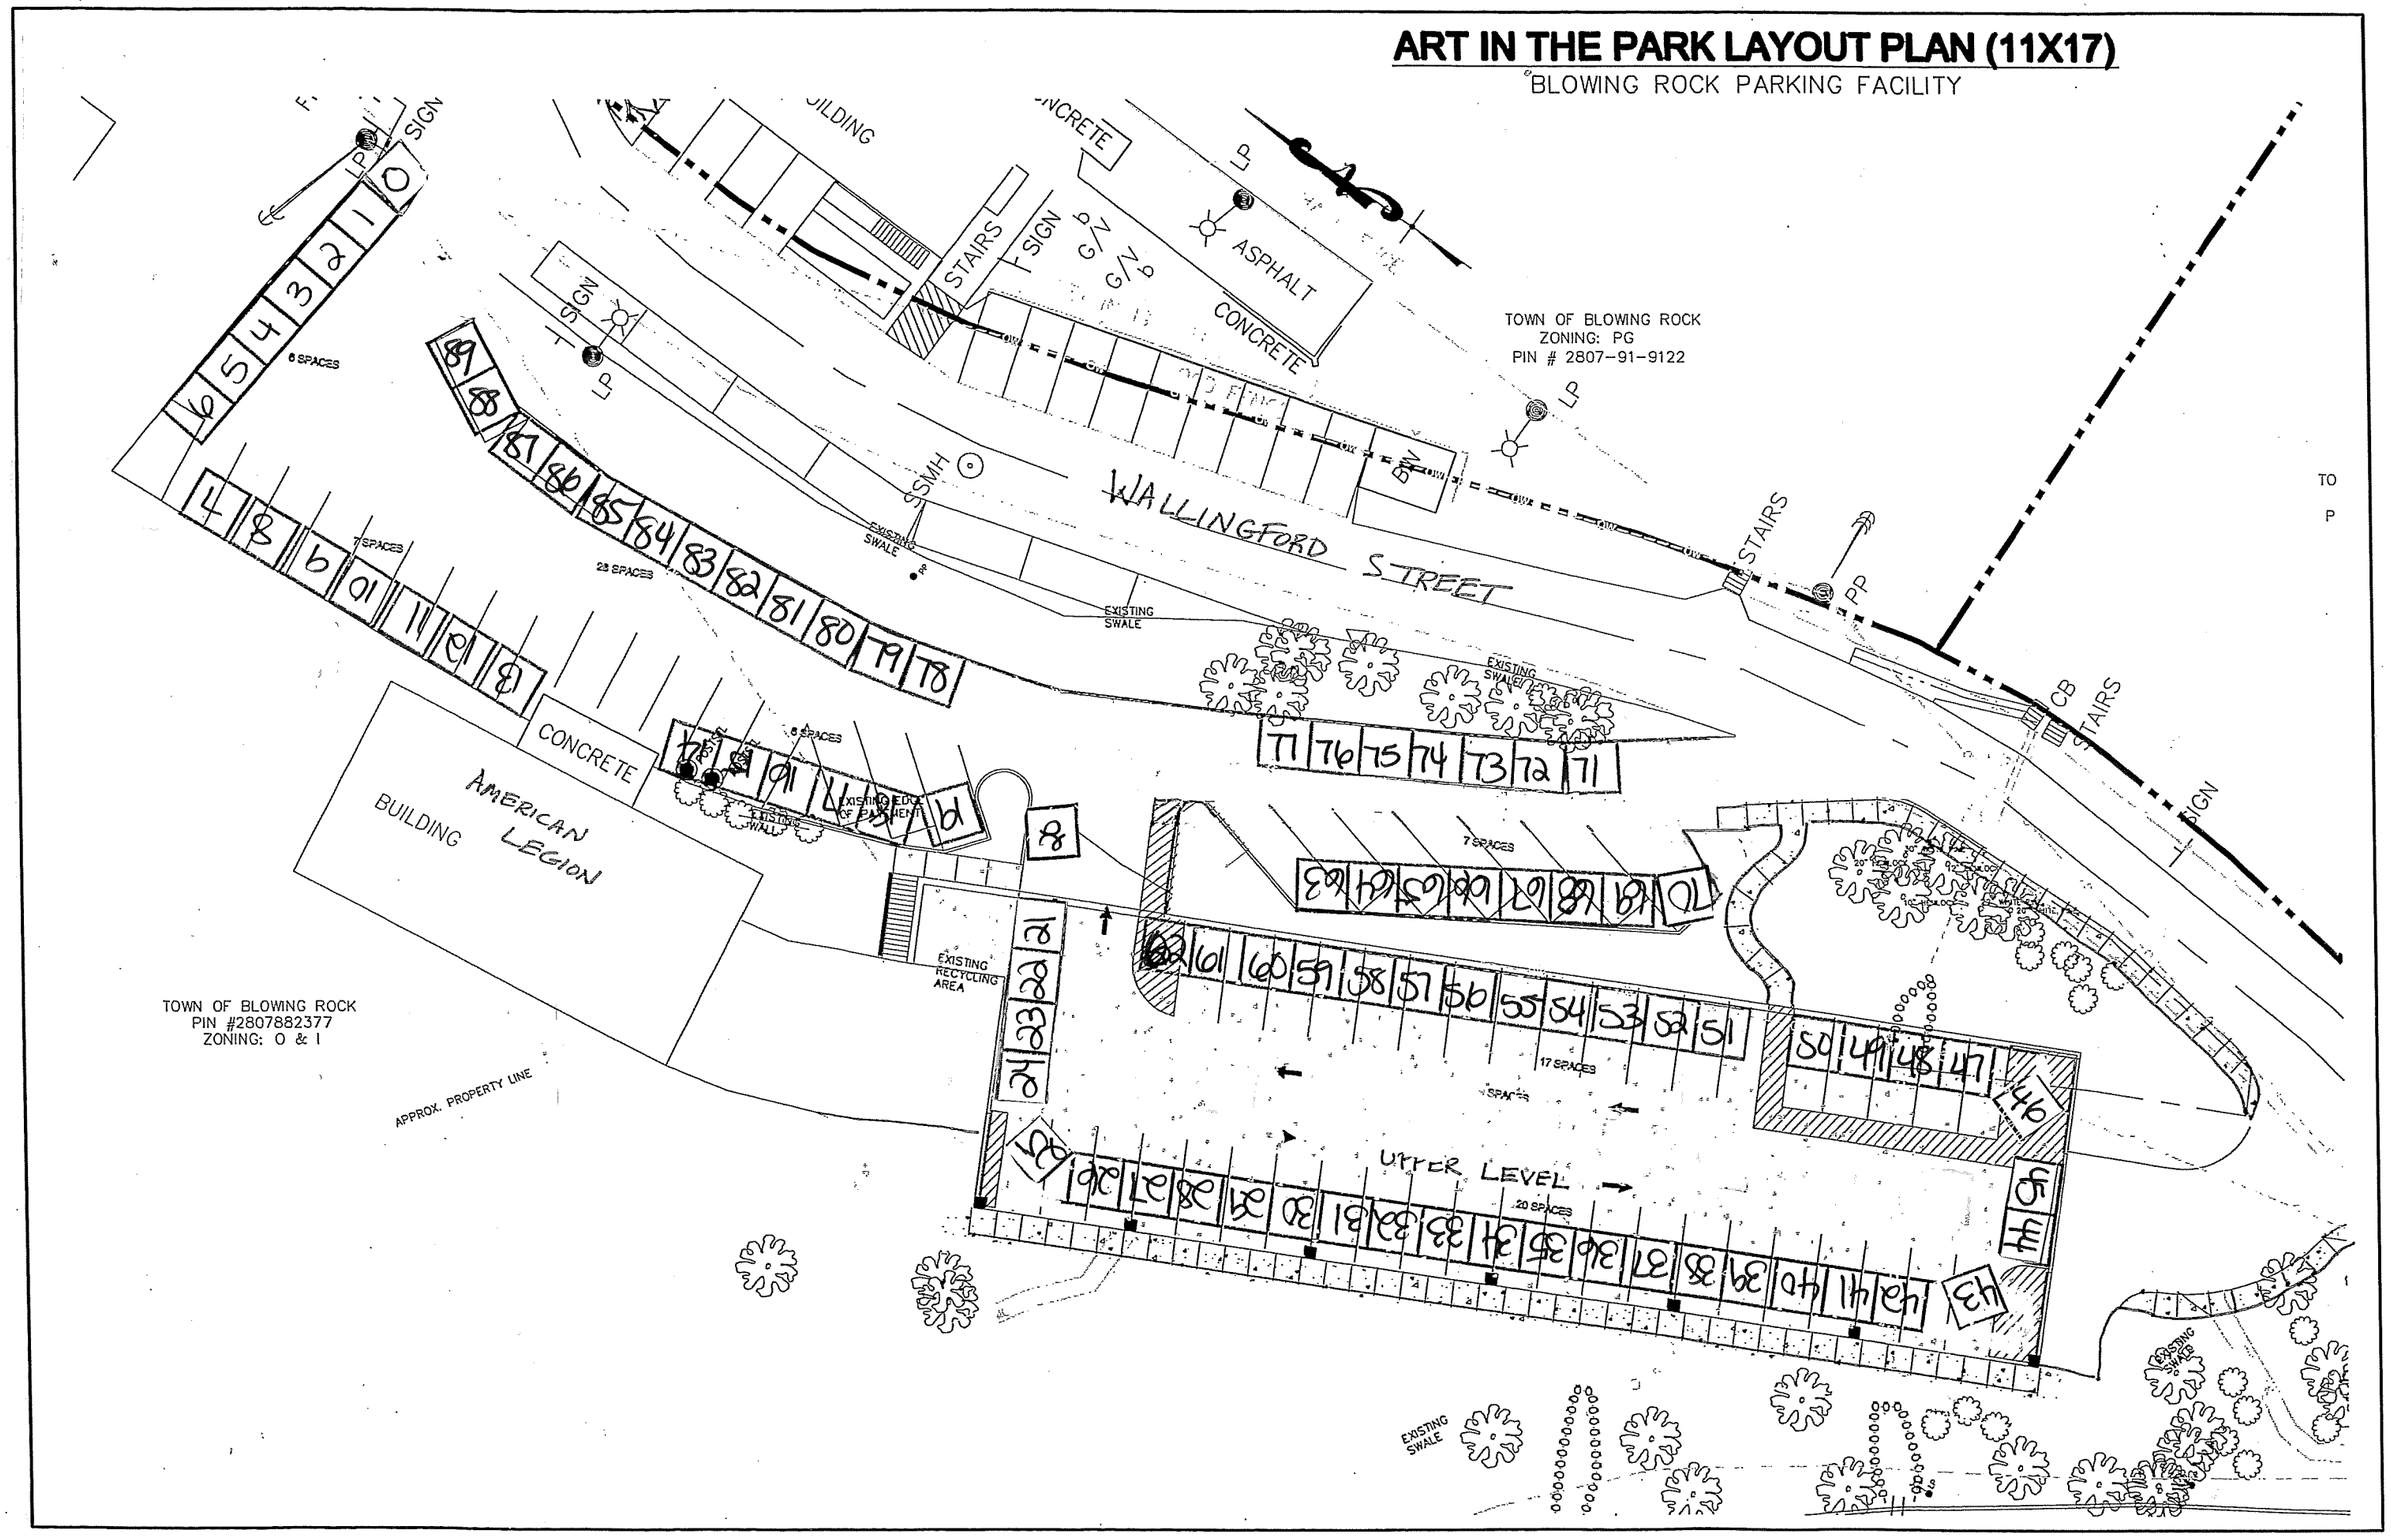
BLOWING ROCK PARKING FACILITY